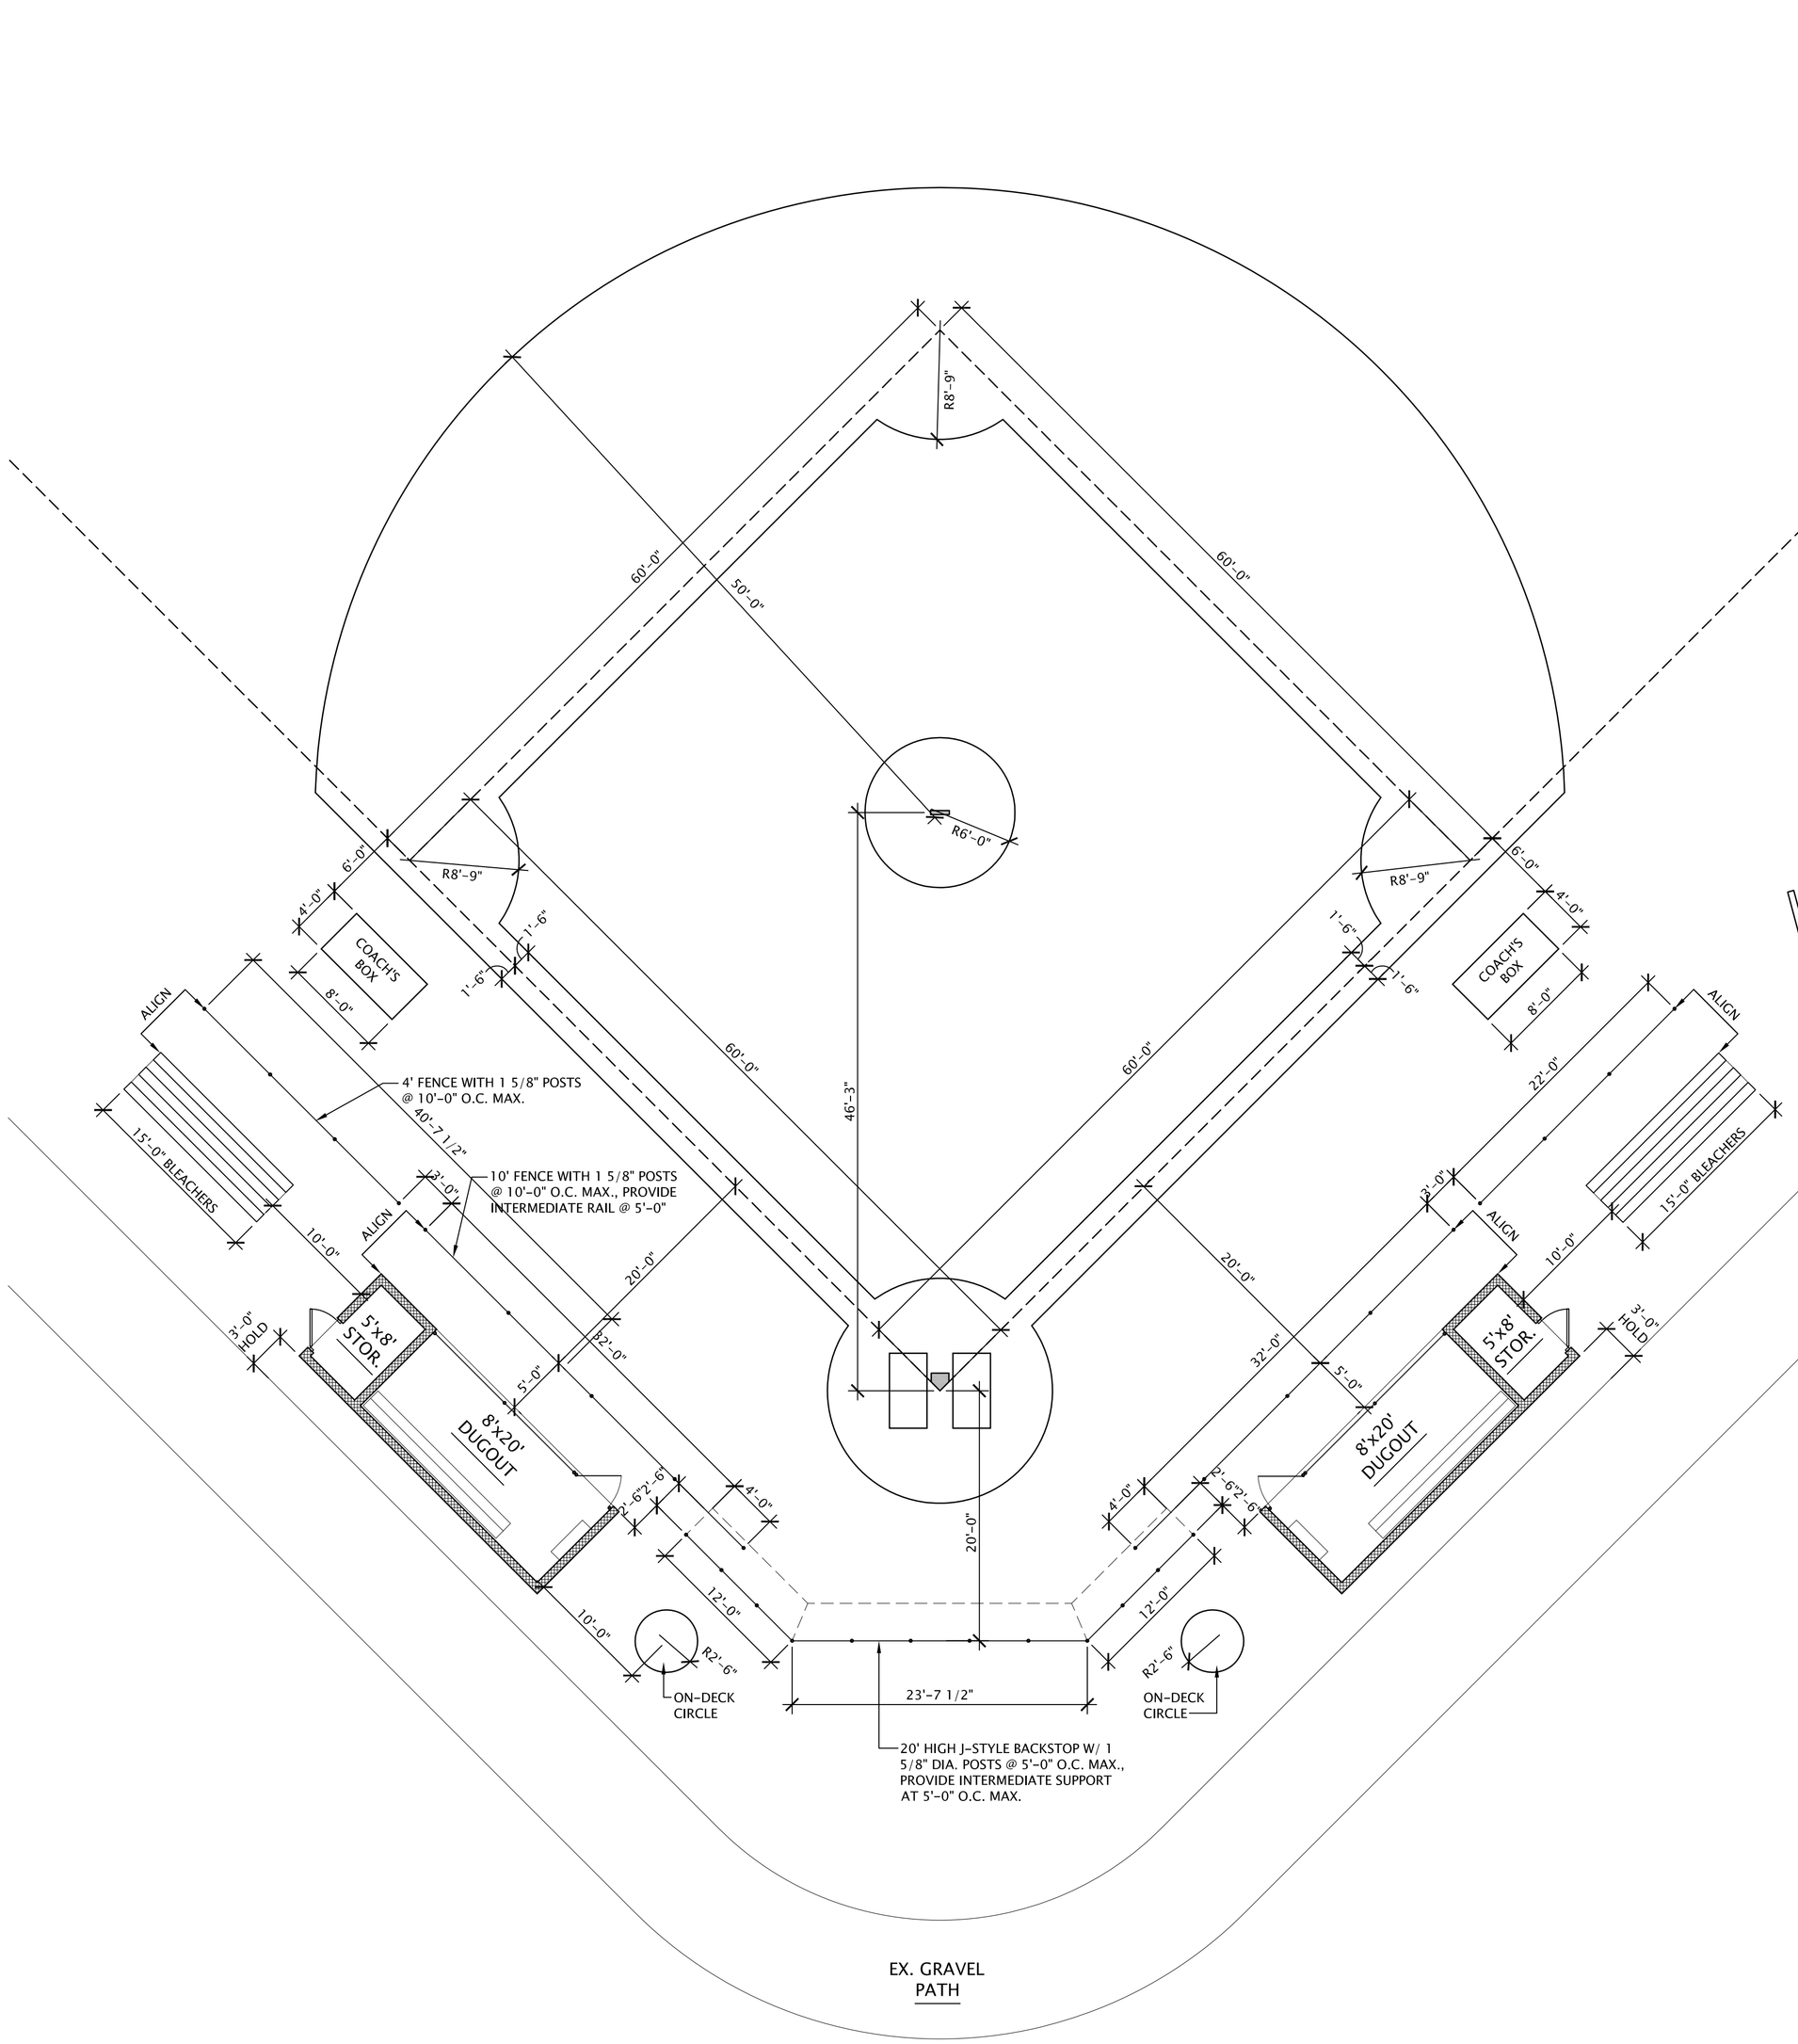

PROPOSED BASEBALL FIELD PLAN

SCALE: 1/8" = 1'-0"

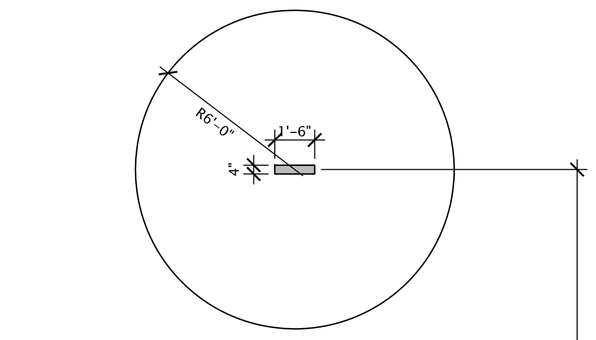

PITCHER'S MOUND LAYOUT

SCALE: 1/4" = 1'-0"

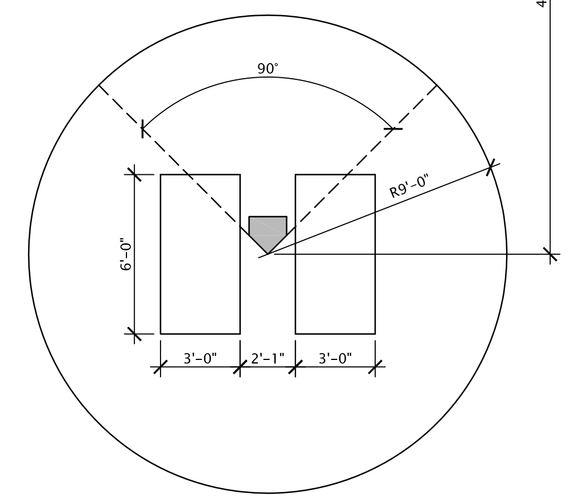

HOME PLATE LAYOUT

SCALE: 1/4" = 1'-0"

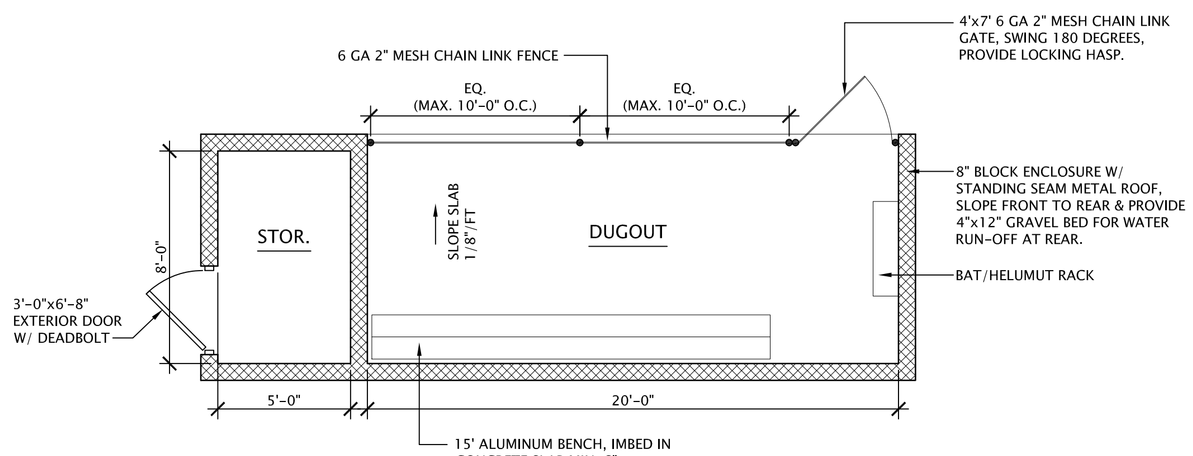

ENLARGED DUGOUT PLAN

SCALE: 1/4" = 1'-0"

carsonraymond foundation

WOODBROOK SCHOOL FIELD

CHARLOTTESVILLE, VA

ISSUE	DATE
COUNTY REVIEW	11.04.09
REVISED	11.13.09

DRAWING TITLE

PROPOSED BASEBALL FIELD PLAN AND ENLARGED PLANS

SHEET

AS.2

C:\Monica\Woodbrook Field.dwg, 11/13/2009 2:35:25 PM, mlynch