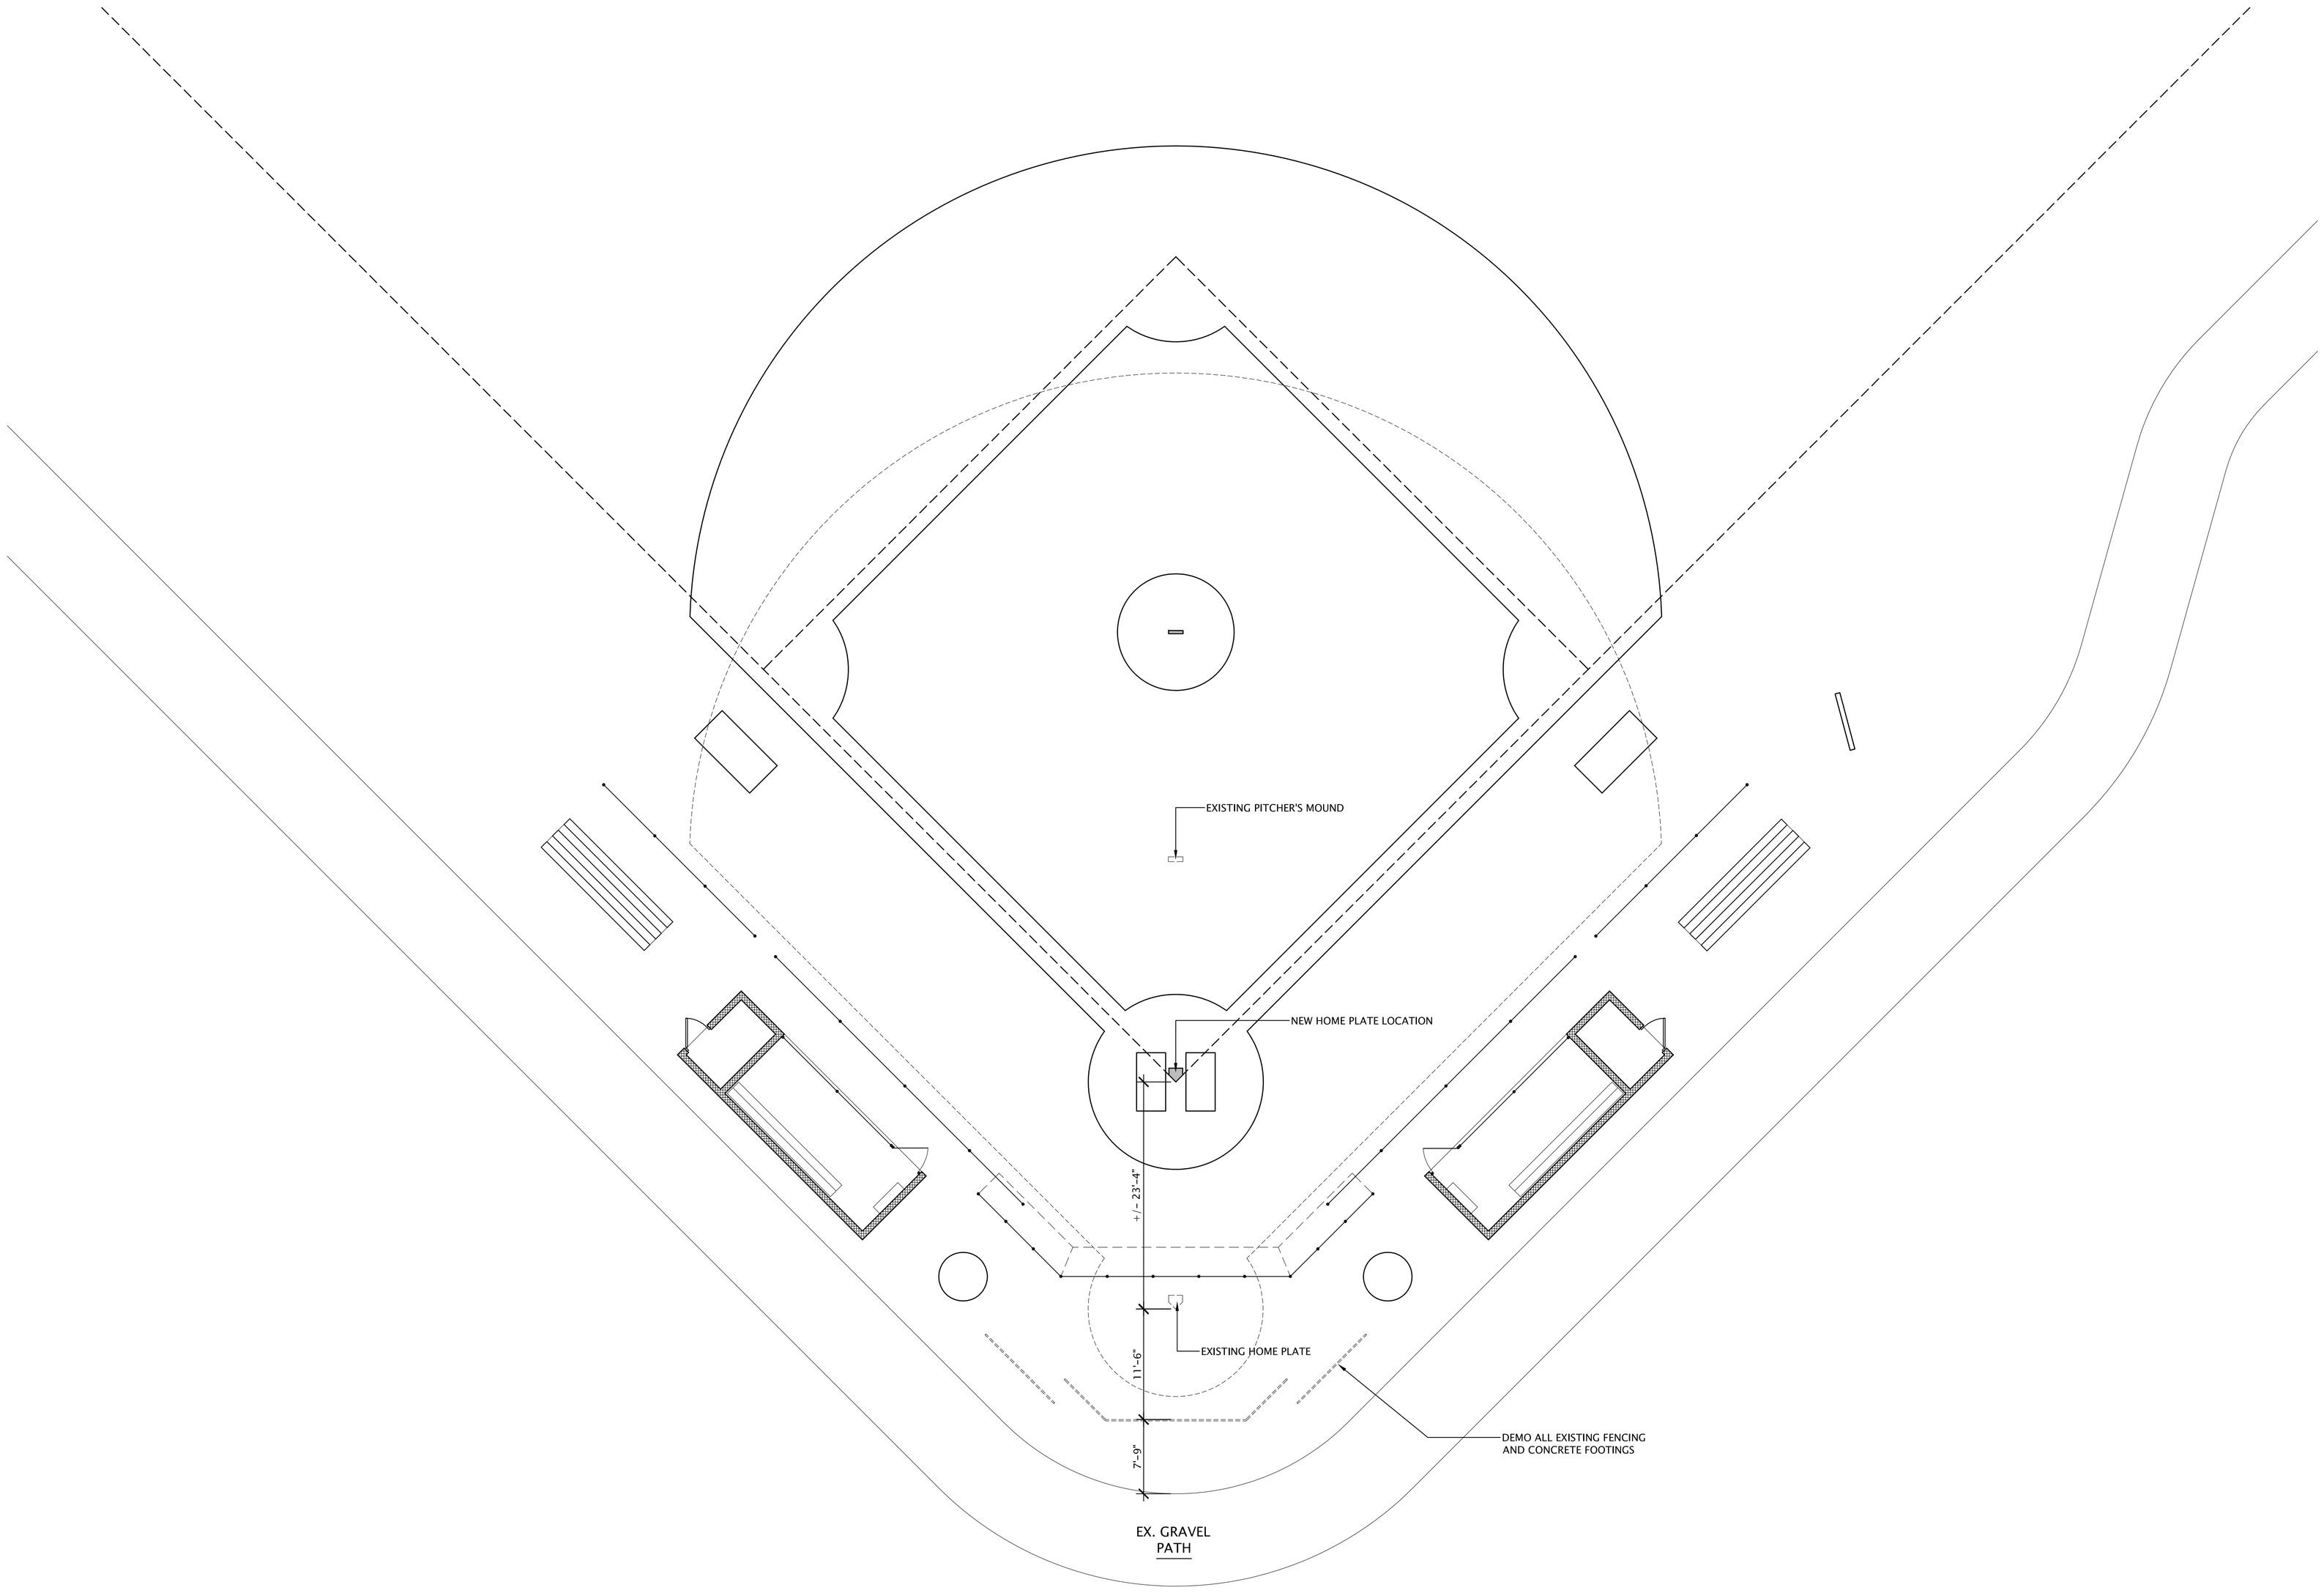

DEMOLITION OF EXISTING BASEBALL FIELD

SCALE: 1/8" = 1'-0"

carsonraymond foundation

WOODBROOK SCHOOL FIELD

CHARLOTTESVILLE, VA

ISSUE	DATE
COUNTY REVIEW	11.04.09
REVISED	11.13.09

DRAWING TITLE

DEMOLITION PLAN

SHEET

AS.1

C:\Monica\Woodbrook Field.dwg, 11/13/2009 2:33:58 PM, mlynch